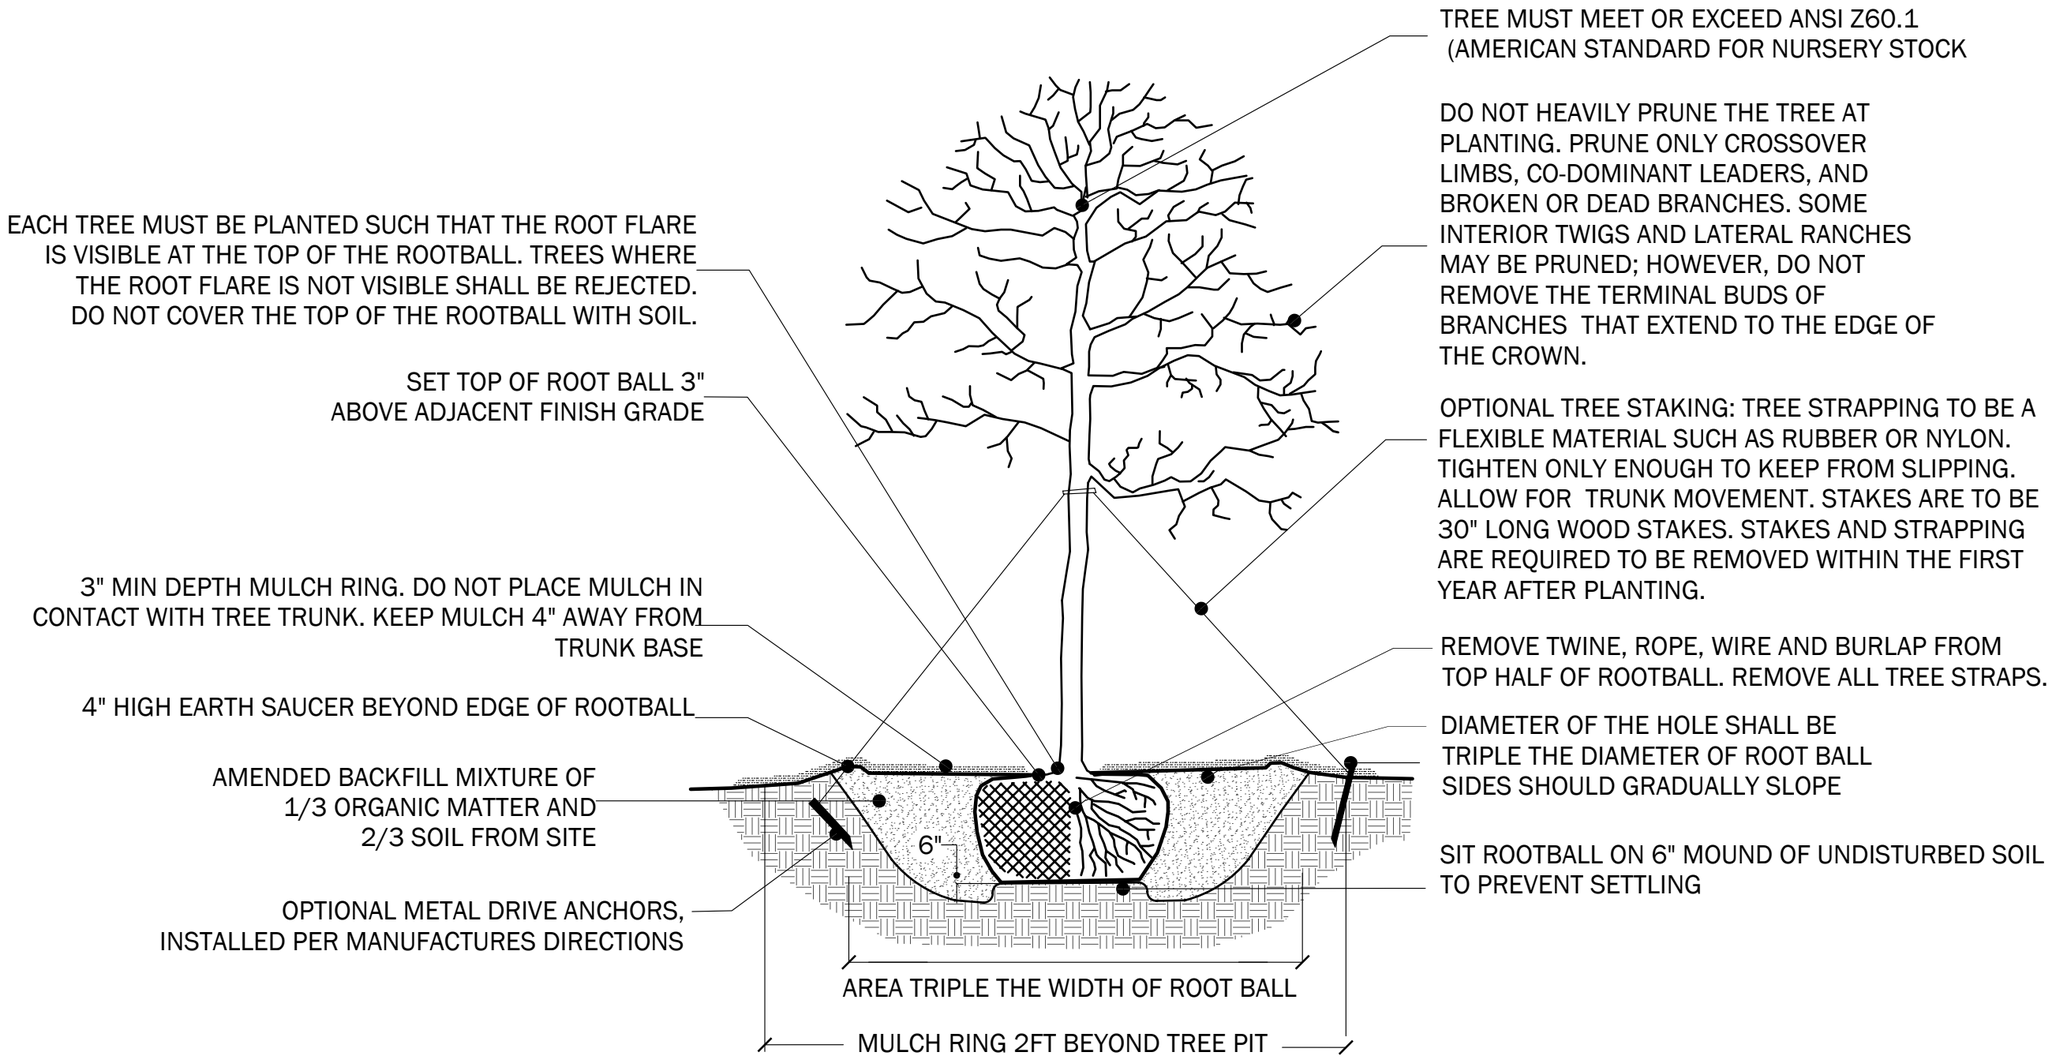

SECTION: TREE PLANTING DETAIL

CROSS SECTION

UPDATED 9/19

city of greenville

REVISION	No.	DATE	BY/CHKD

PROJECT NO:

DATE: October 11, 2010

DRAWN BY: Kimberly Bennett, URBAN DESIGNER

TREE PLANTING DETAIL

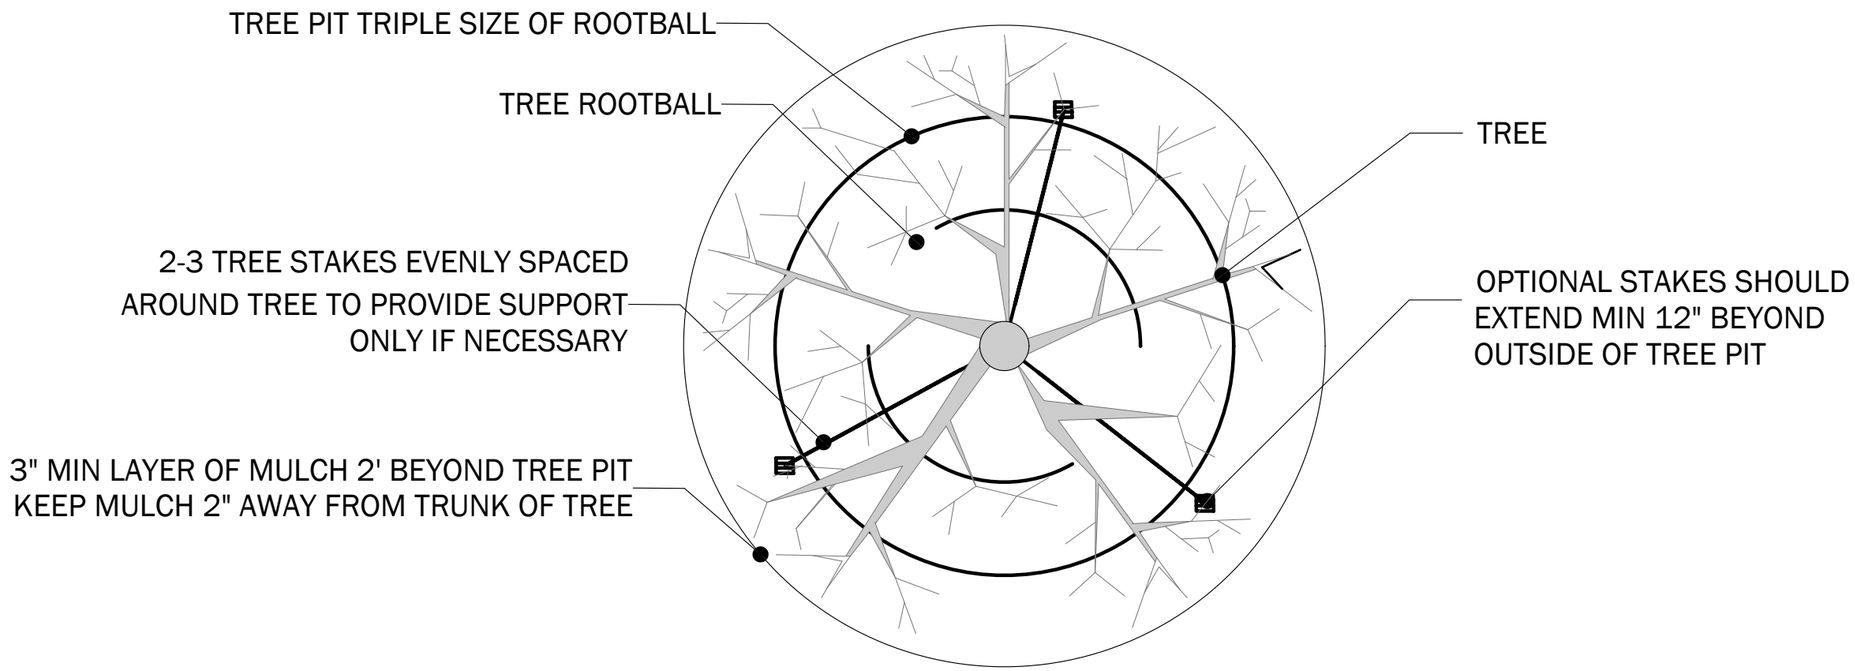

PLAN: TREE PLANTING DETAIL

PLAN VIEW

UPDATED 9/19

city of greenville

No.	DATE	BY/CHKD

REVISION

PROJECT NO.

DATE
October 1, 2010

DRAWN BY
PLANNING & URBAN DESIGNER

TREE PLANTING DETAIL

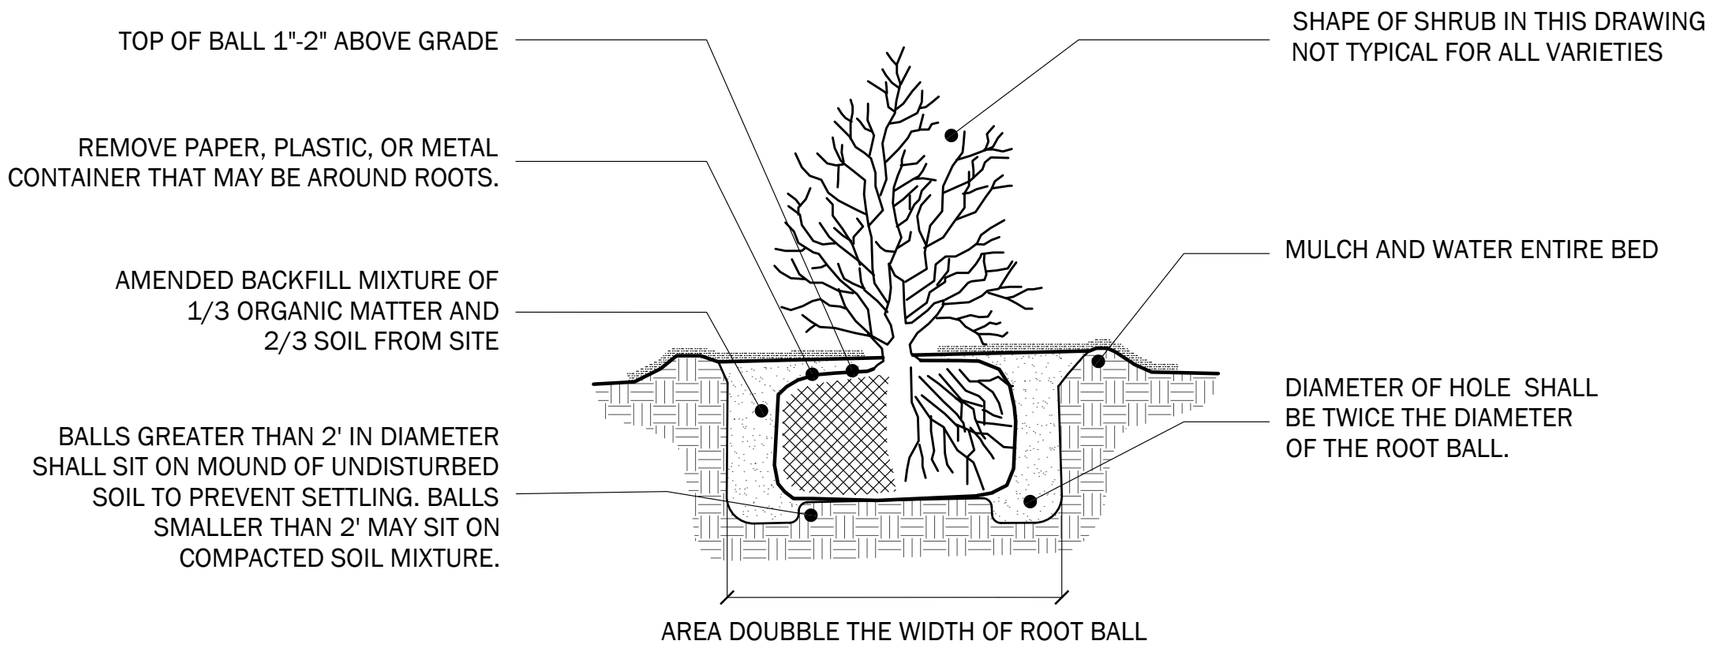

SECTION: SHRUB PLANTING DETAIL

N.T.S.

city of greenville

No.	DATE	BY/CHKD

REVISION

PROJECT NO.

DATE
October 11, 2010

DRAWN BY
ALEXANDER WALKER
URBAN DESIGNER

SHRUB PLANTING DETAIL